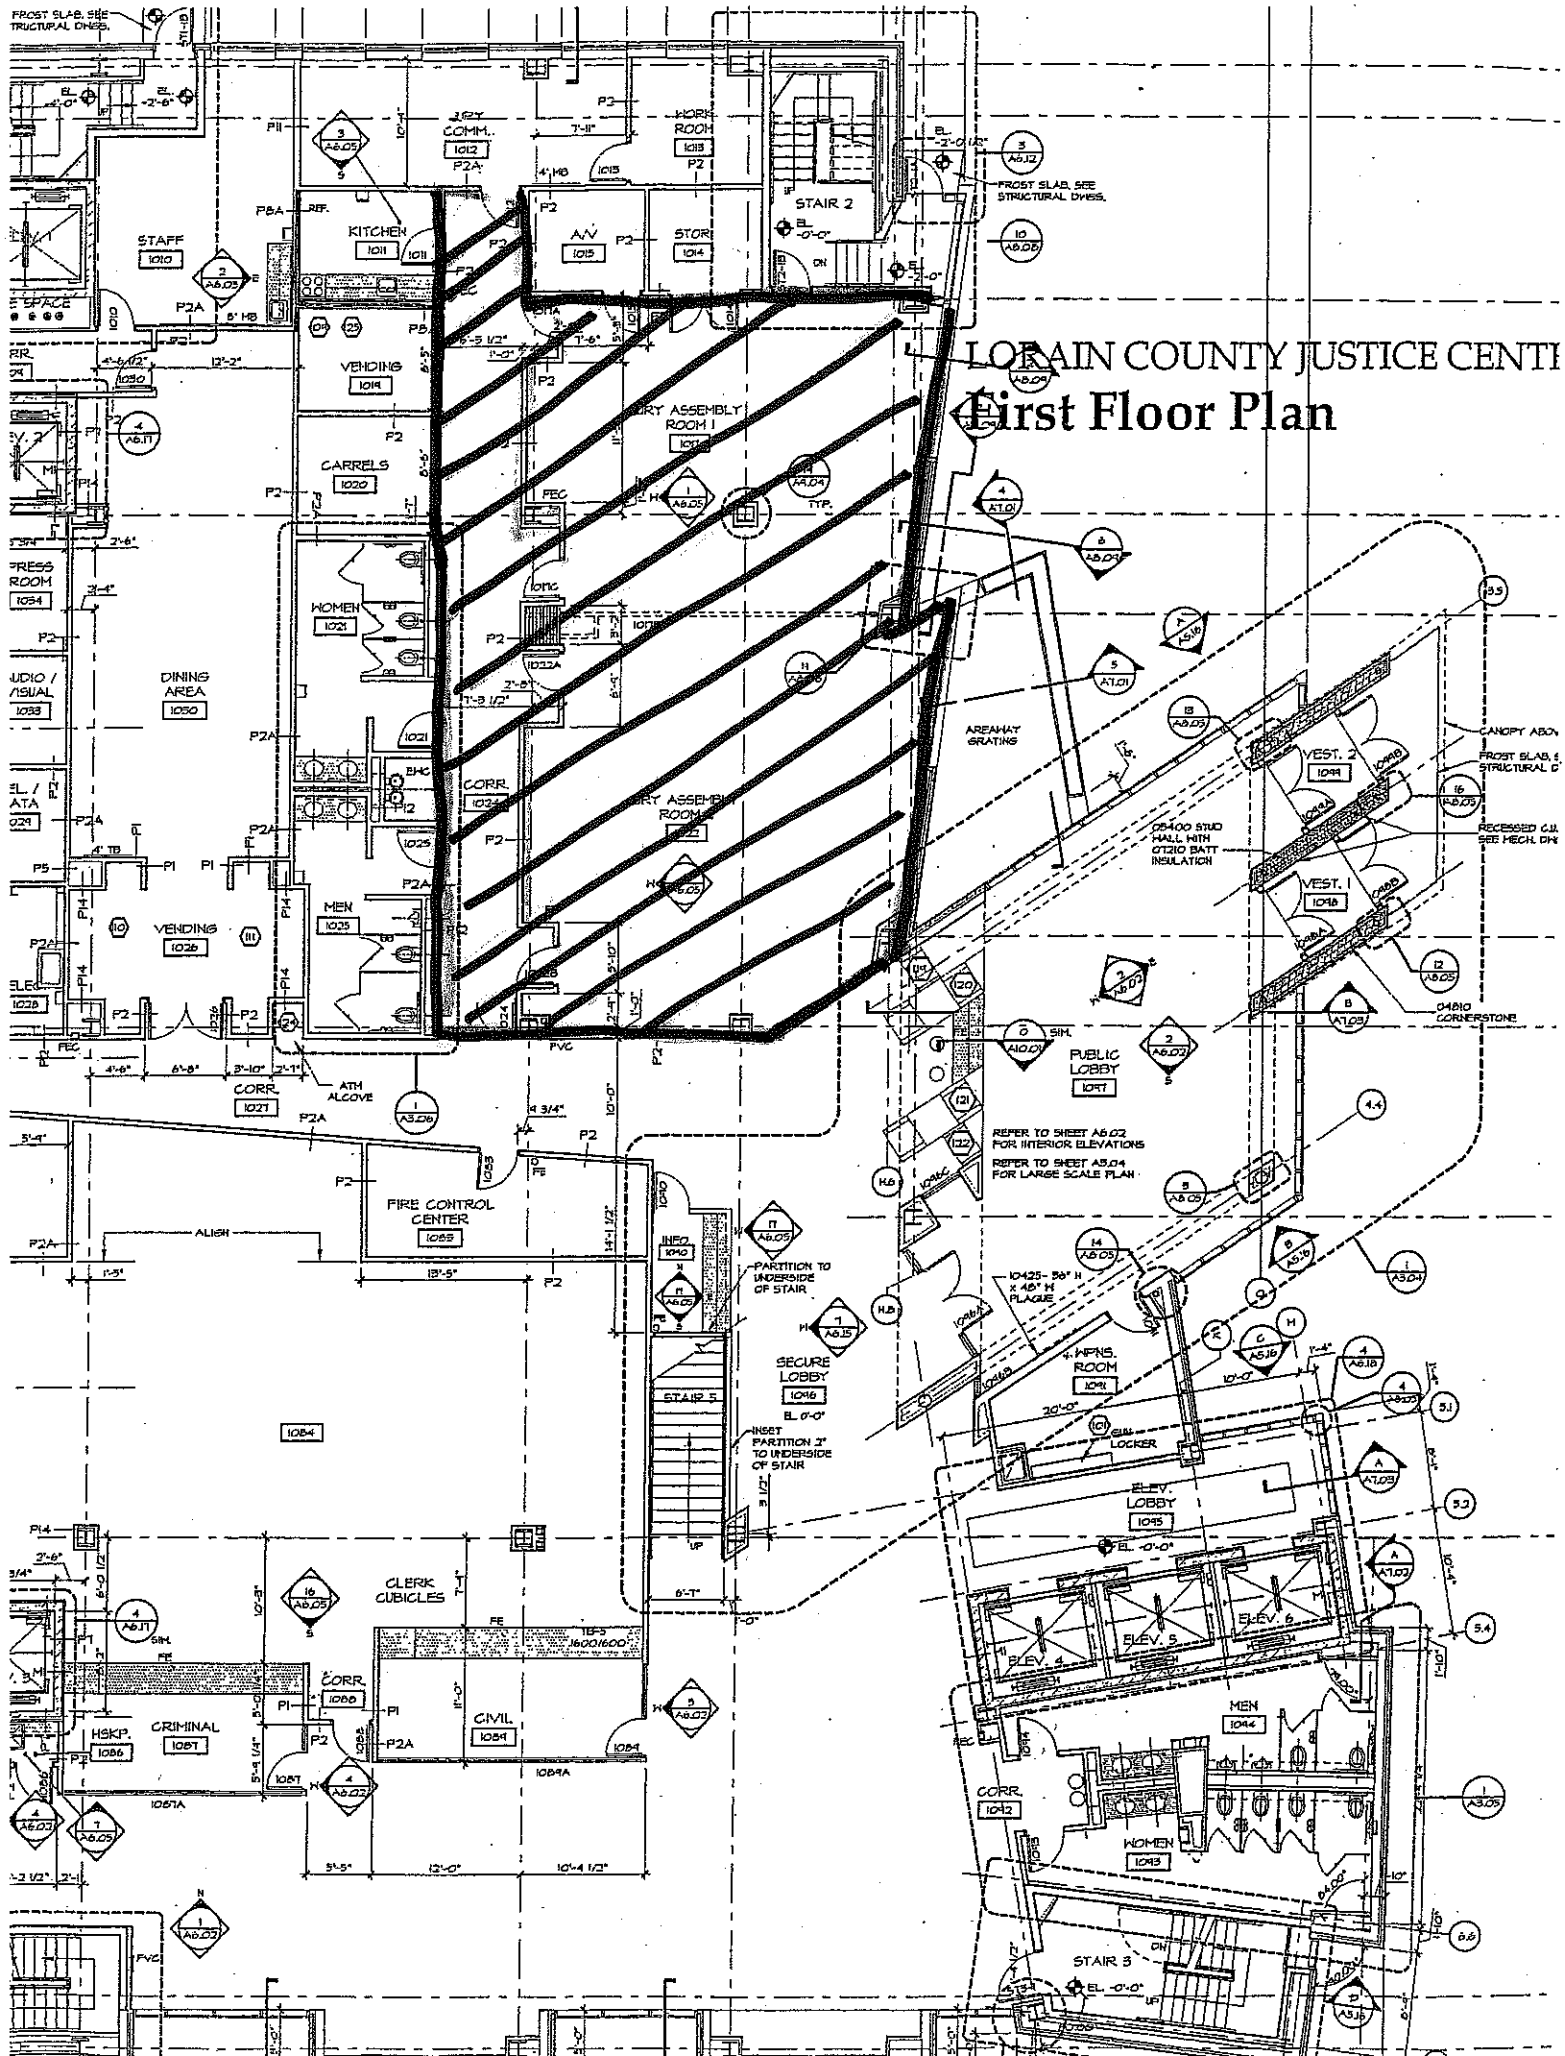
LORAIN COUNTY JUSTICE CENTI
First Floor Plan
FROST SLAB, SEE STRUCTURAL DWGS.
STAFF 1010
KITCHEN 1011
COMM. 1012
WORK ROOM 1013
A/V 1015
STOR 1014
STAIR 2
VENDING 1019
CARRELS 1020
WOMEN 1021
DINING AREA 1050
CORR. 1024
MEN 1025
VENDING 1026
CORR. 1027
ATM ALCOVE
AREAWAY GRATING
VEST. 2 1099
VEST. 1 1098
05400 STUD WALL WITH OT210 BATT INSULATION
04810 CORNERSTONE
PUBLIC LOBBY 1097
REFER TO SHEET A6.02 FOR INTERIOR ELEVATIONS
REFER TO SHEET A5.04 FOR LARGE SCALE PLAN
FIRE CONTROL CENTER 1085
INFO 1040
PARTITION TO UNDERSIDE OF STAIR
SECURE LOBBY 1096
STAIR 5
INSET PARTITION 2" TO UNDERSIDE OF STAIR
WPNS. ROOM 1091
ELEV. LOBBY 1095
ELEV. 4
ELEV. 5
ELEV. 6
MEN 1094
CORR. 1092
WOMEN 1093
STAIR 3
CLERK CUBICLES
CORR. 1088
CIVIL 1089
CRIMINAL 1087
HSKP. 1086
1084